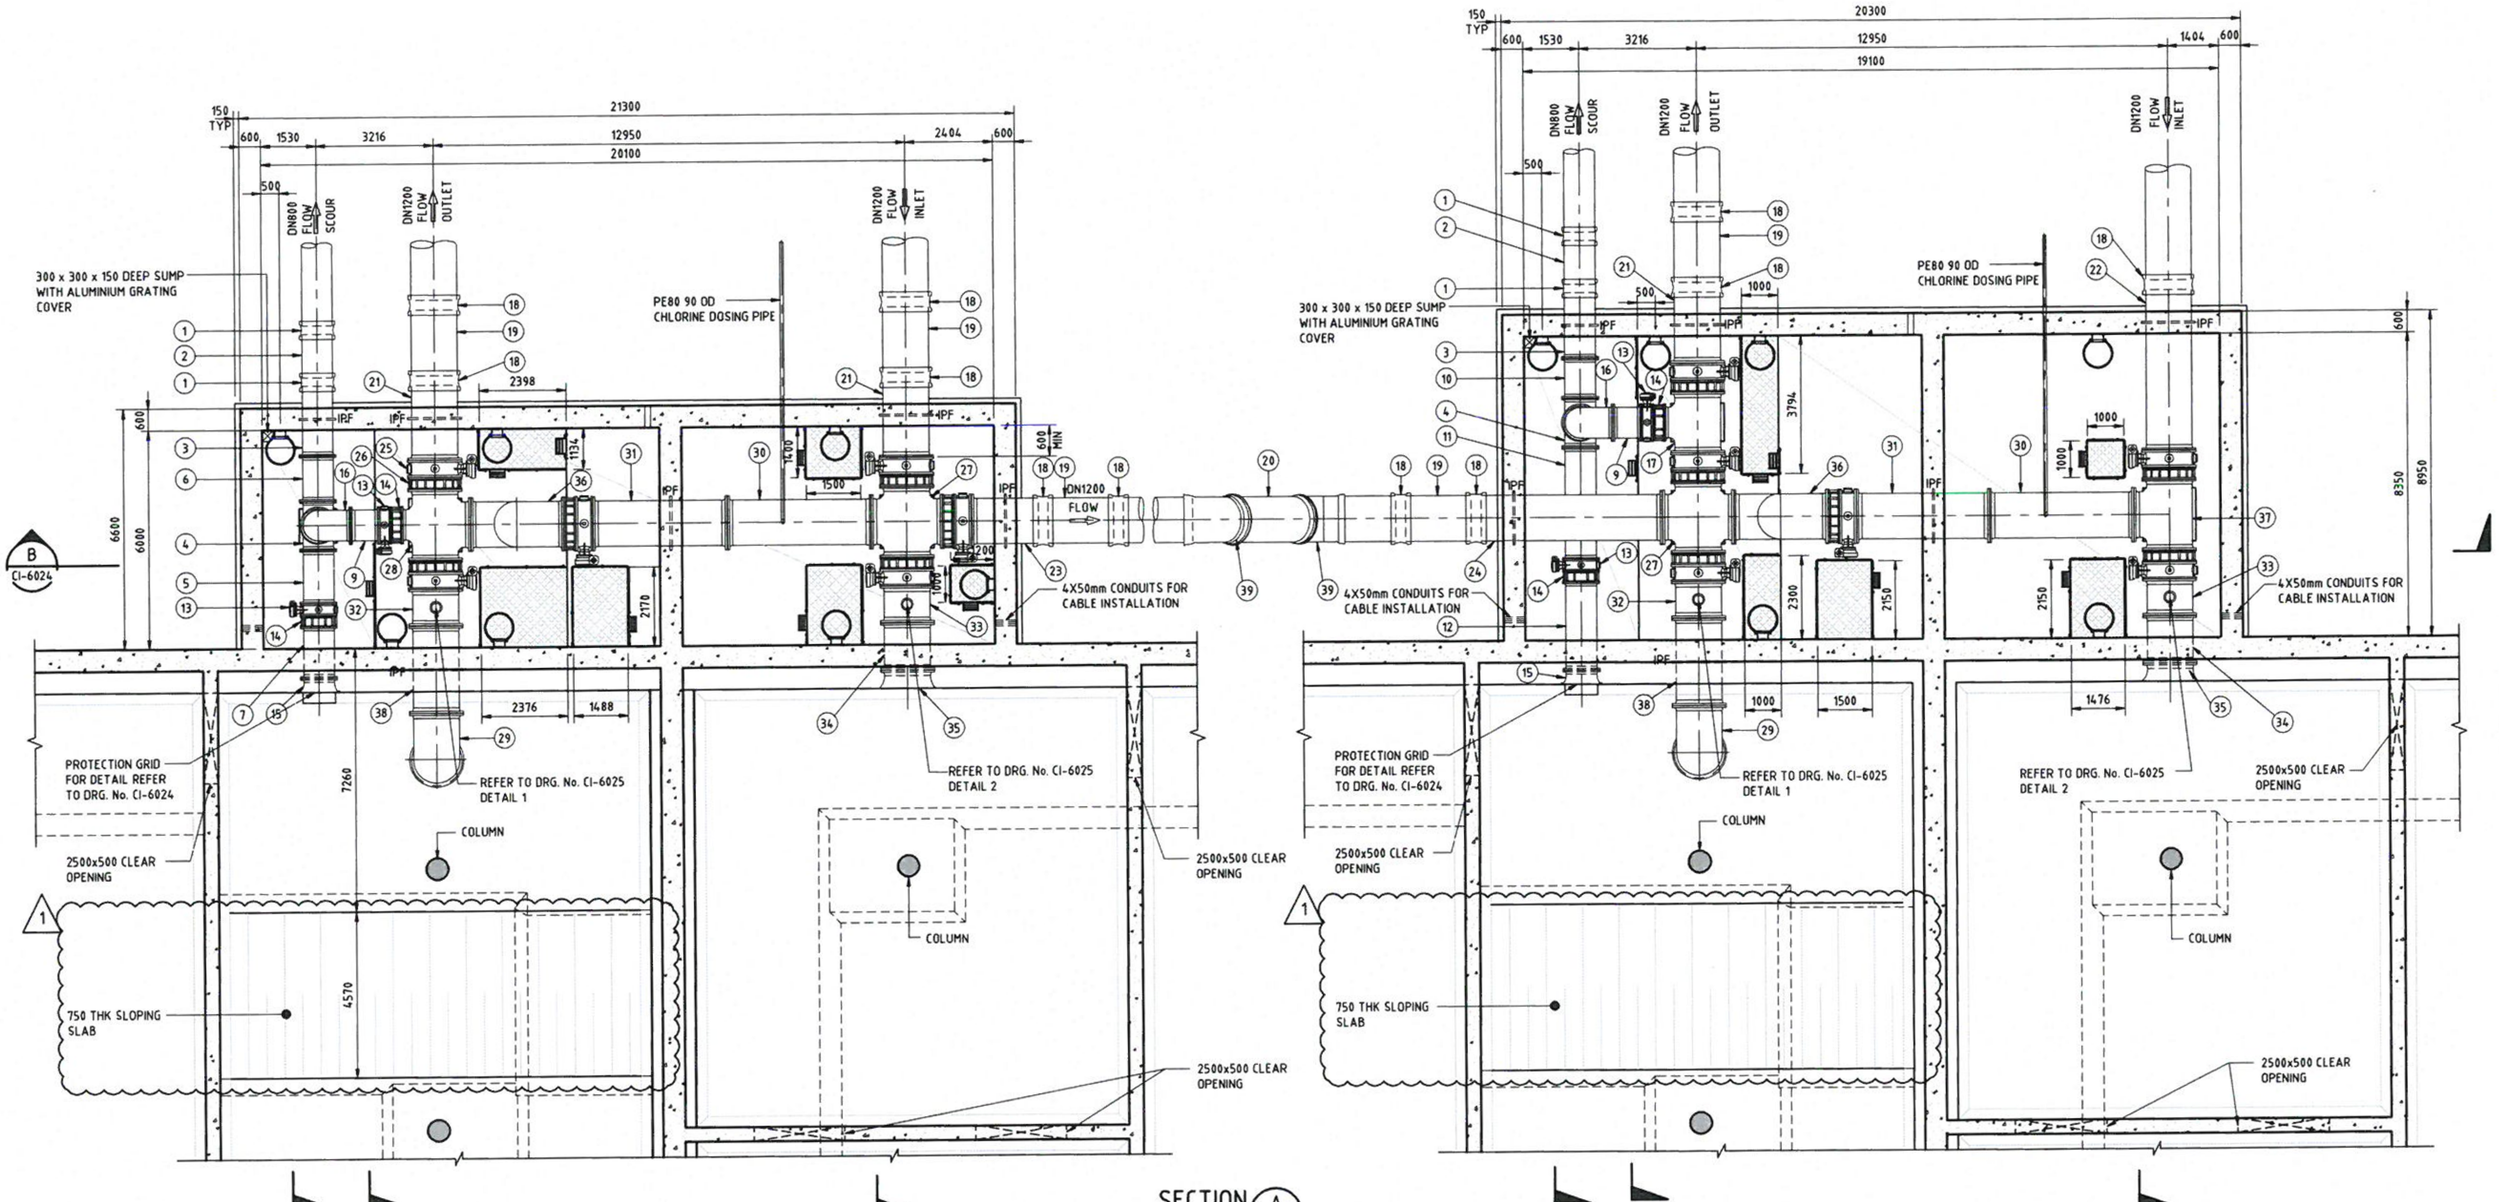

SECTION A CI-6024
SCALE 1:100

RESERVOIR 1, 3, 5 & 7 SCOUR, OUTLET & INLET CHAMBER
(RESERVOIR 2, 4, 6 & 8 SCOUR, OUTLET & INLET CHAMBER HANDED)